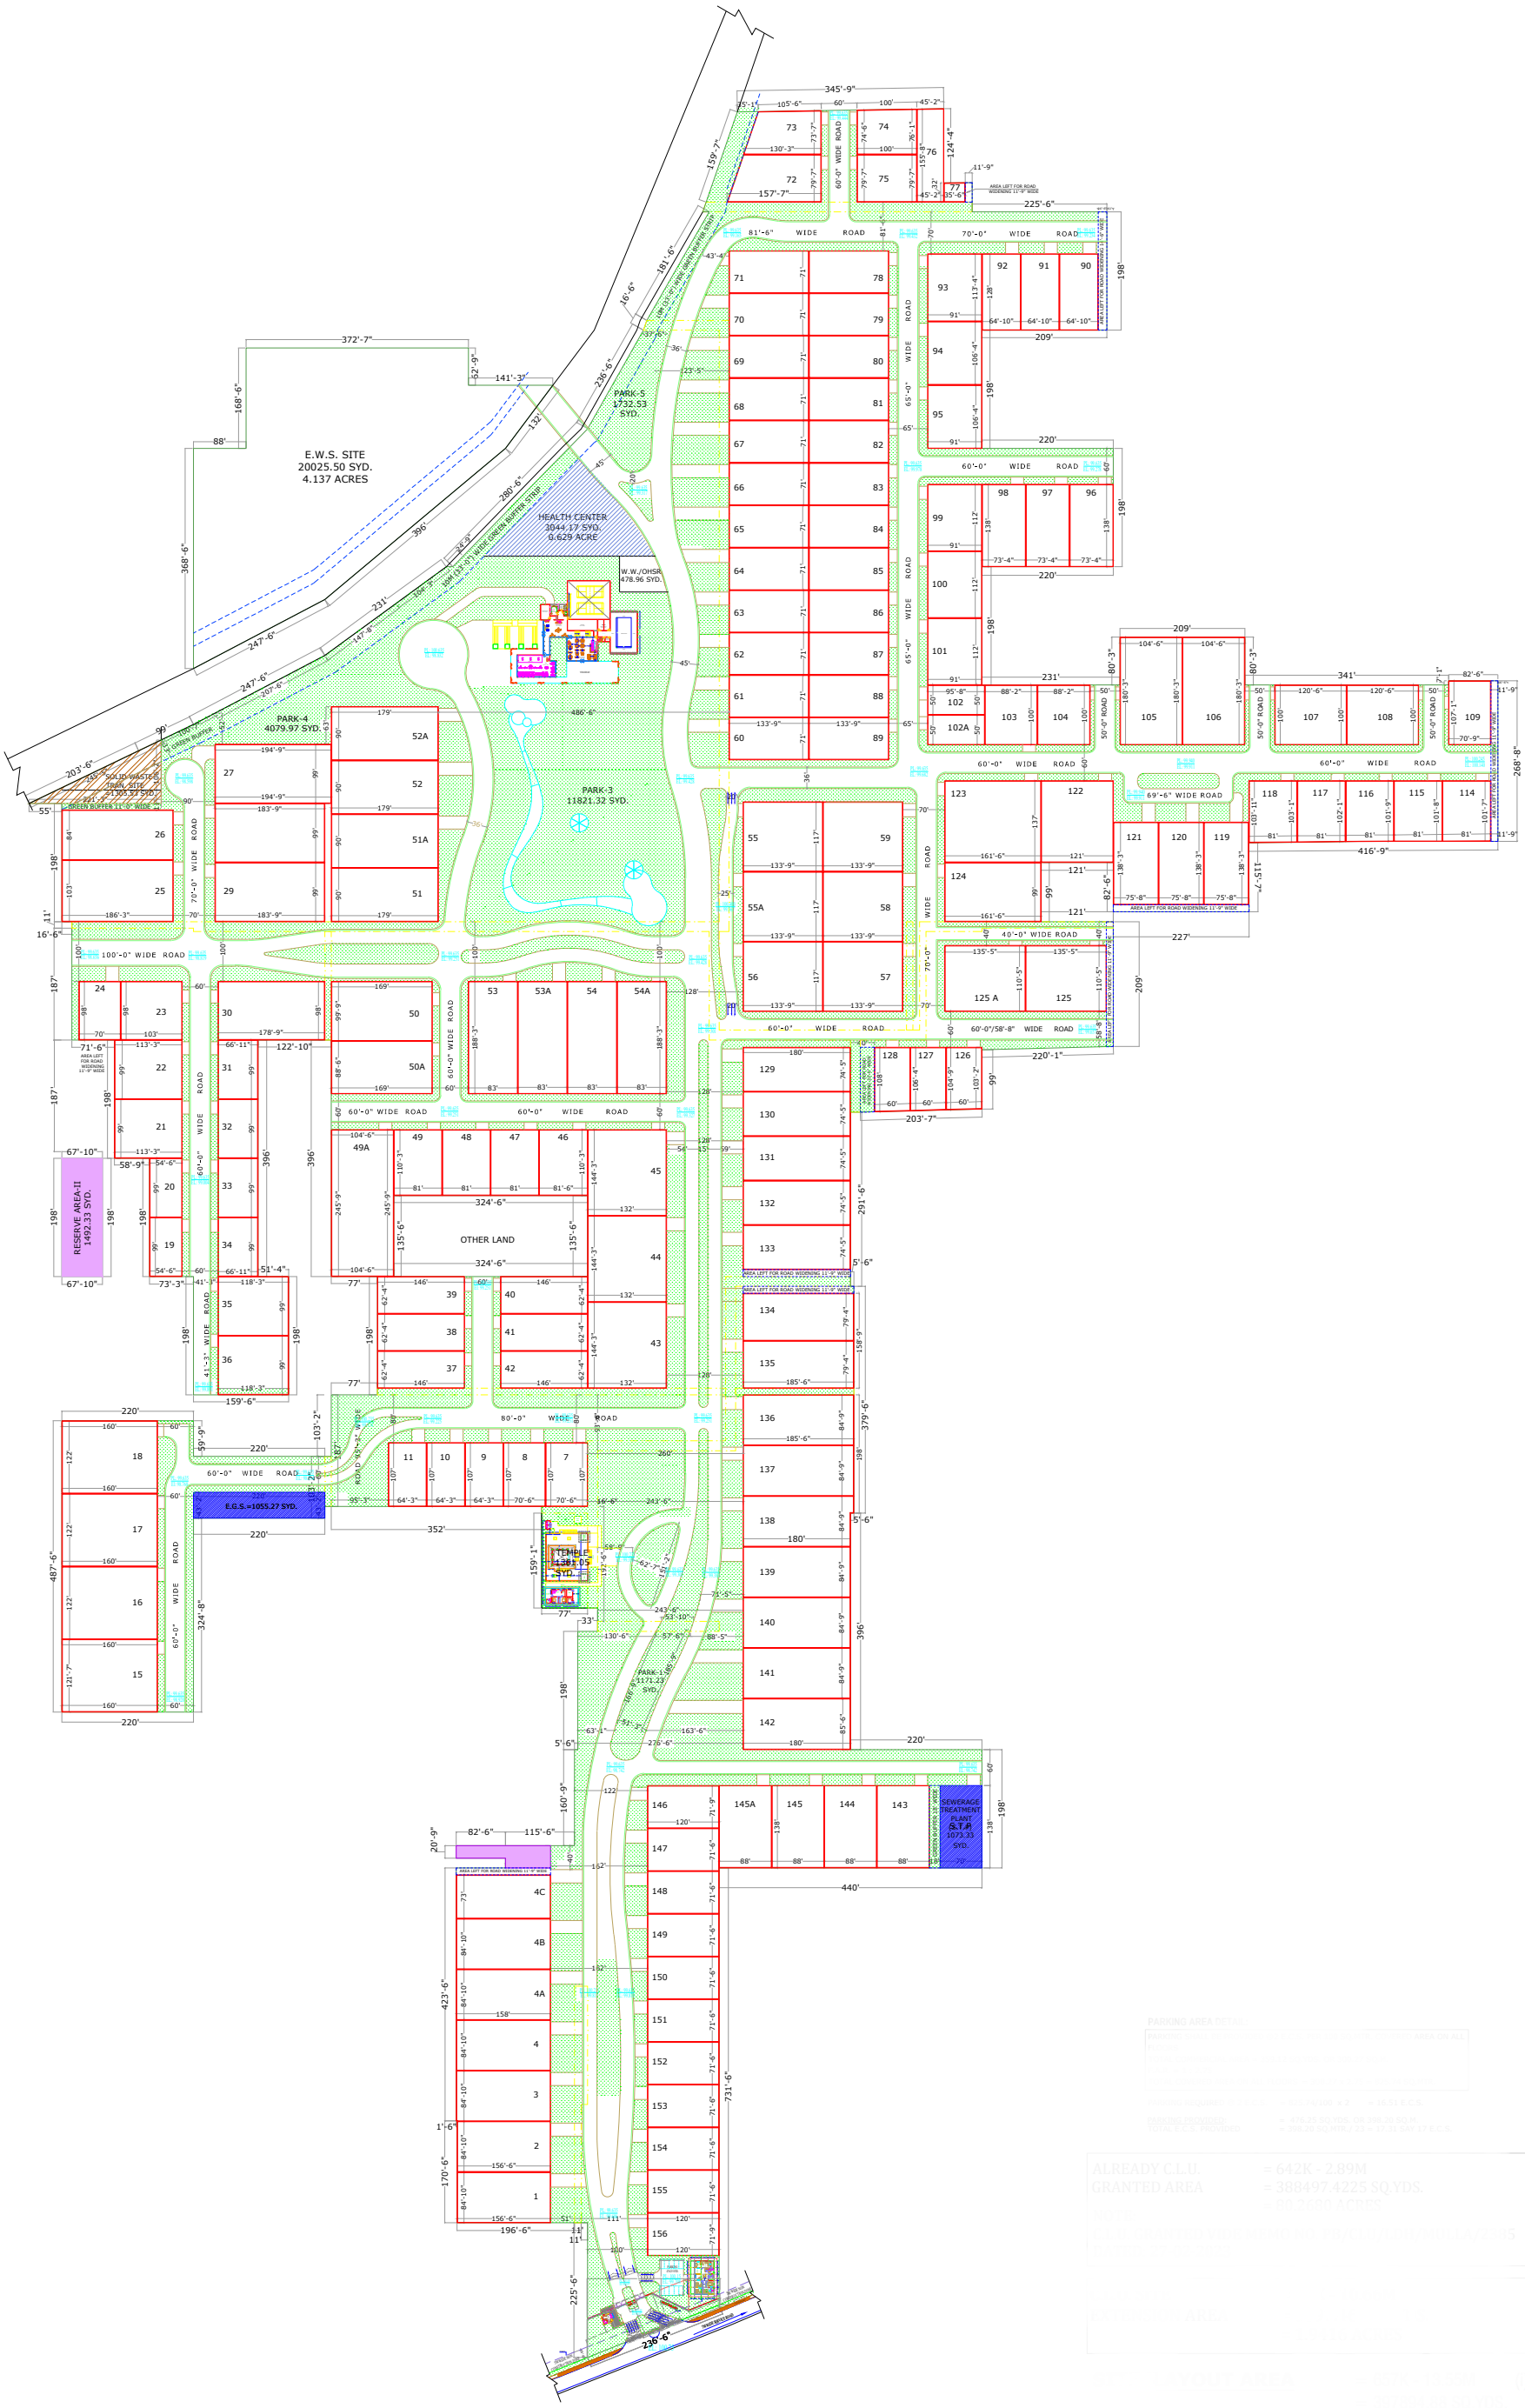

PROJECT TITLE:-
THE WOODLA
DEROZEPUR ROAD, LUDHIANA

PROMOTER:-
HOLISTIC DEVELOPERS AND BUILDERS
(PROPRIETOR RESORTS VILLAGE)
MULLANPUR DEROZEPUR ROAD,
MULLANPUR DAKHA
LUDHIANA, PUNJAB, 141101

NOTE:-
- EL: Existing Level
- PL: Proposed Level
- All plot gate levels are +450MM from adjacent road level
- Transformers 7 No. (500KVA)

DRG. TITLE:-
SITE PLAN

SCALE:-
N.T.S.

DRG. NO. :-
1

DATE:-
27.06.2023

DRAWN BY:-
DEEP AHUJA

CHECKED BY:-
PRITPAL

NORTH:-

ARCHITECT:-
HABITAT ARCHITECTS
1777,MAHARAJ NAGAR LDH.
PH: 0161-4689200
TELEFAX: 0161-2412099